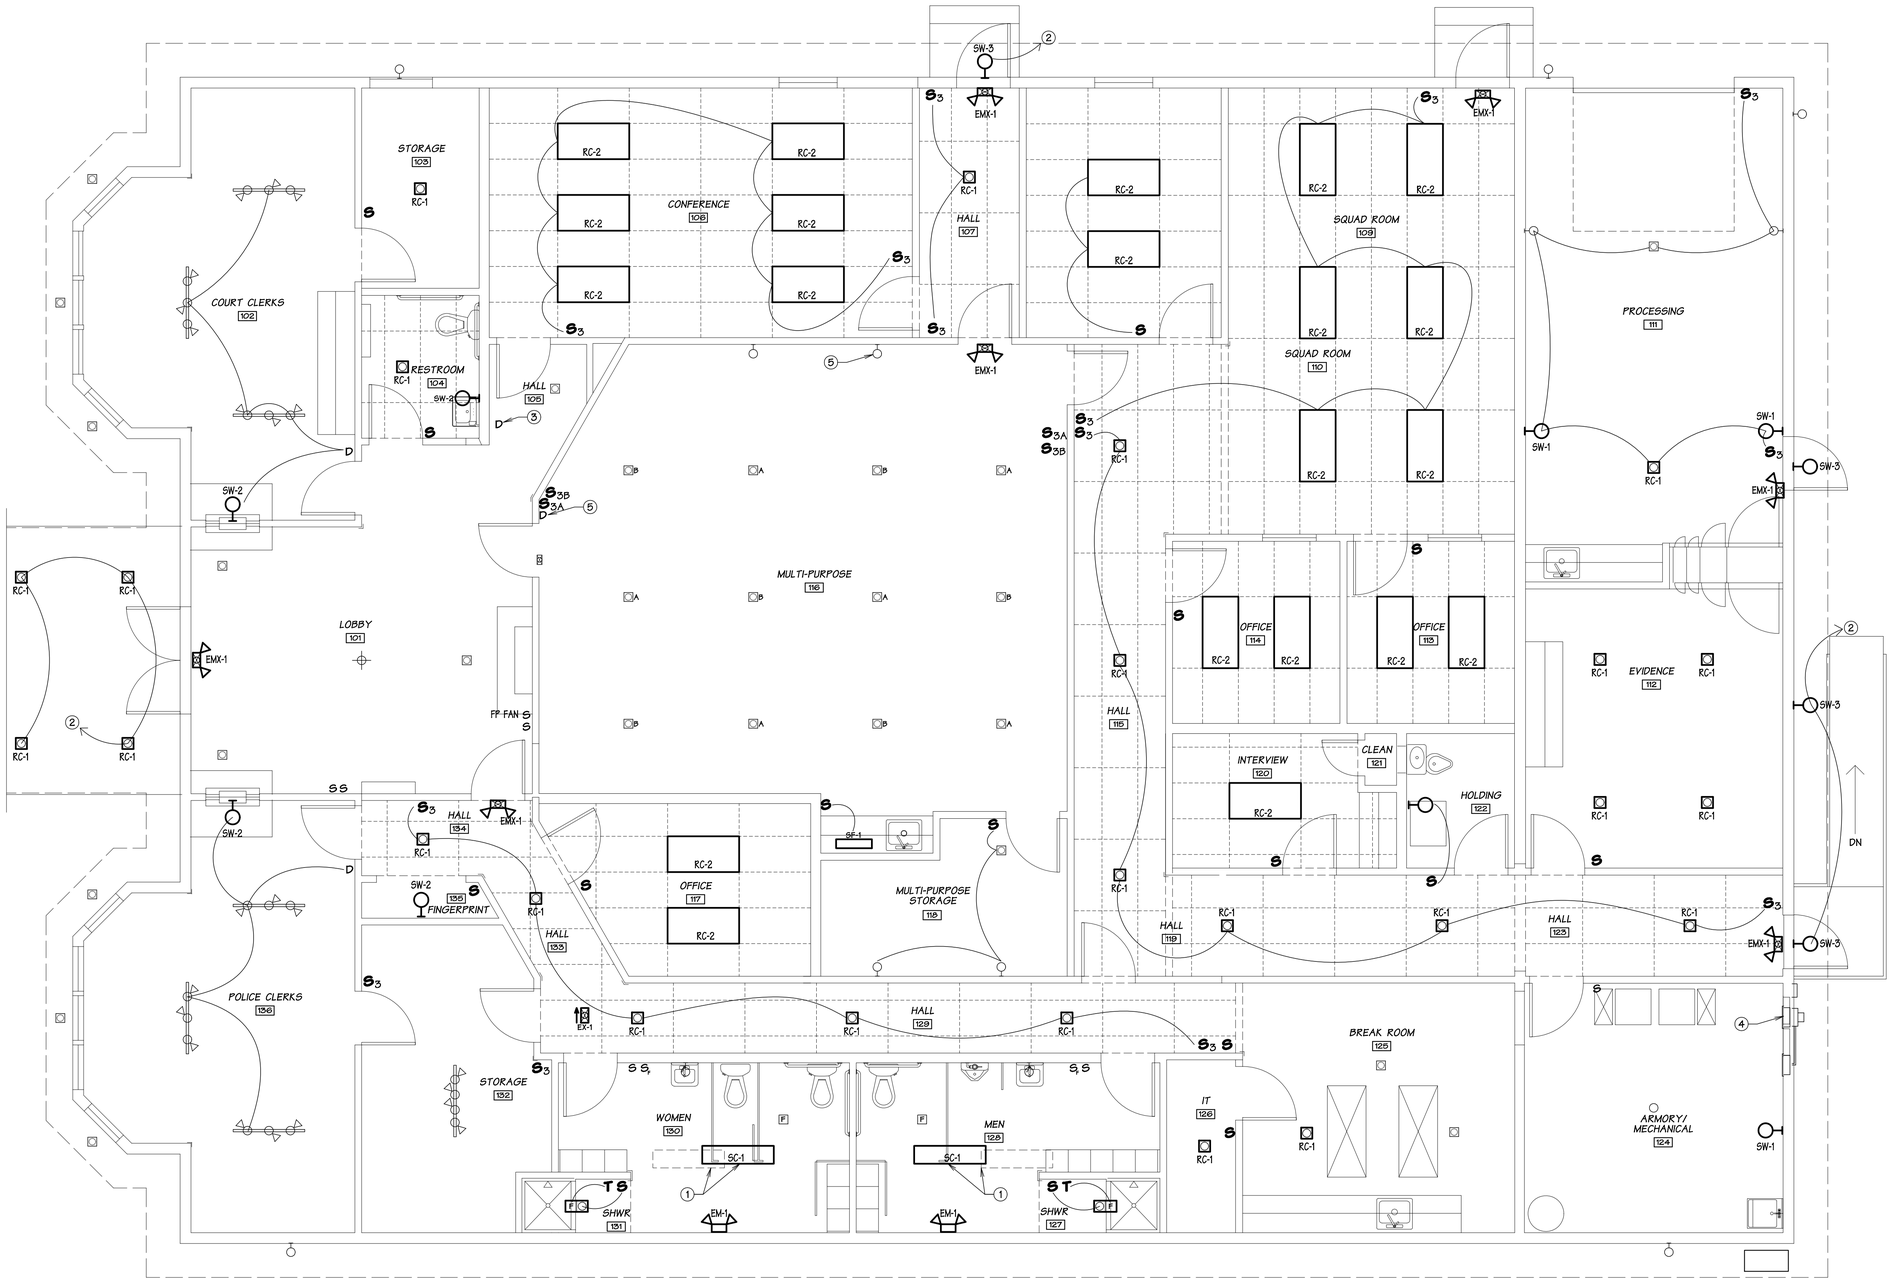

FLOOR PLAN 1/4" = 1' - 0"

0 3 9 18

N

PLAN NOTES

1. REMOVE EXISTING FIXTURE & DISPOSE OFF SITE. INSTALL NEW FIXTURE IN LOCATION THAT IS CLEAR OF NEW SHOWER ENCLOSURE WALL. CONTROL NEW FIXTURE W/ EXISTING SWITCH.
2. TO PHOTOCELL.
3. EXISTING DIMMER SWITCH CONTROLS HALL FIXTURE.
4. SEE SHEET E211 FOR EXISTING ELECTRICAL & TELECOM ENCLOSURES.
5. EXISTING WALL SCONCES IN THIS ROOM CONTROLLED BY EXISTING DIMMER SWITCH.

SYMBOL LEGEND

- S D — EXISTING SWITCH (D = DIMMER)
- S — NEW SINGLE POLE SWITCH
- S_3 — NEW THREE-WAY SWITCH
- D — NEW SINGLE POLE DIMMER SWITCH
- T — NEW TIMER SWITCH (0-30 M)
- EXISTING RECESSED FIXTURE
- RC-1 — NEW OR RELOCATED RECESSED FIXTURE
- EXISTING FLUORESCENT FIXTURE
- SF-1 — NEW SURFACE FIXTURE
- EXISTING EXIT SIGN
- EX-1 — NEW ILLUMINATED EXIT SIGN
- EXISTING EXIT SIGN-EMERGENCY LIGHT
- EMX-1 — NEW EXIT SIGN-EMERGENCY LIGHT
- EXISTING EMERGENCY LIGHT
- EM-1 — NEW EMERGENCY LIGHT
- EXISTING SURFACE FIXTURE TO BE REMOVED
- EXISTING SURFACE FIXTURE
- SM-1 — NEW SURFACE FIXTURE
- EXISTING SURFACE FIXTURE
- EXISTING PENDANT FIXTURE
- SM-1 — NEW SURFACE MTD WALL FIXTURE
- EXISTING TRACK & TRACK LIGHTS
- NEW TRACK & TRACK LIGHTS
- F — EXISTING EXHAUST FAN
- F — NEW EXHAUST FAN-LIGHT COMBINATION
- EXISTING DUPLEX RECEPTACLE OUTLET
- 2 — EXISTING VOICE/DATA OUTLET - NUMBER OF PORTS

Elma Public Service Building
City of Elma
Elma, Washington

Harbor Architects LLC
Harbor Place
345 West Wishkah Street
Aberdeen WA 98520
Phone 360-532-0980
harborarchitects.com

© 2024 Harbor Architects LLC All Rights Reserved

PERMIT SET

REVISIONS

no		

project number 21-45

date 7.18.2024
file name 2145 A210RD
drawn by MFK
checked by ACG
owner approval

title
Schematic Lighting Plan

E210